




BNJ 8-8

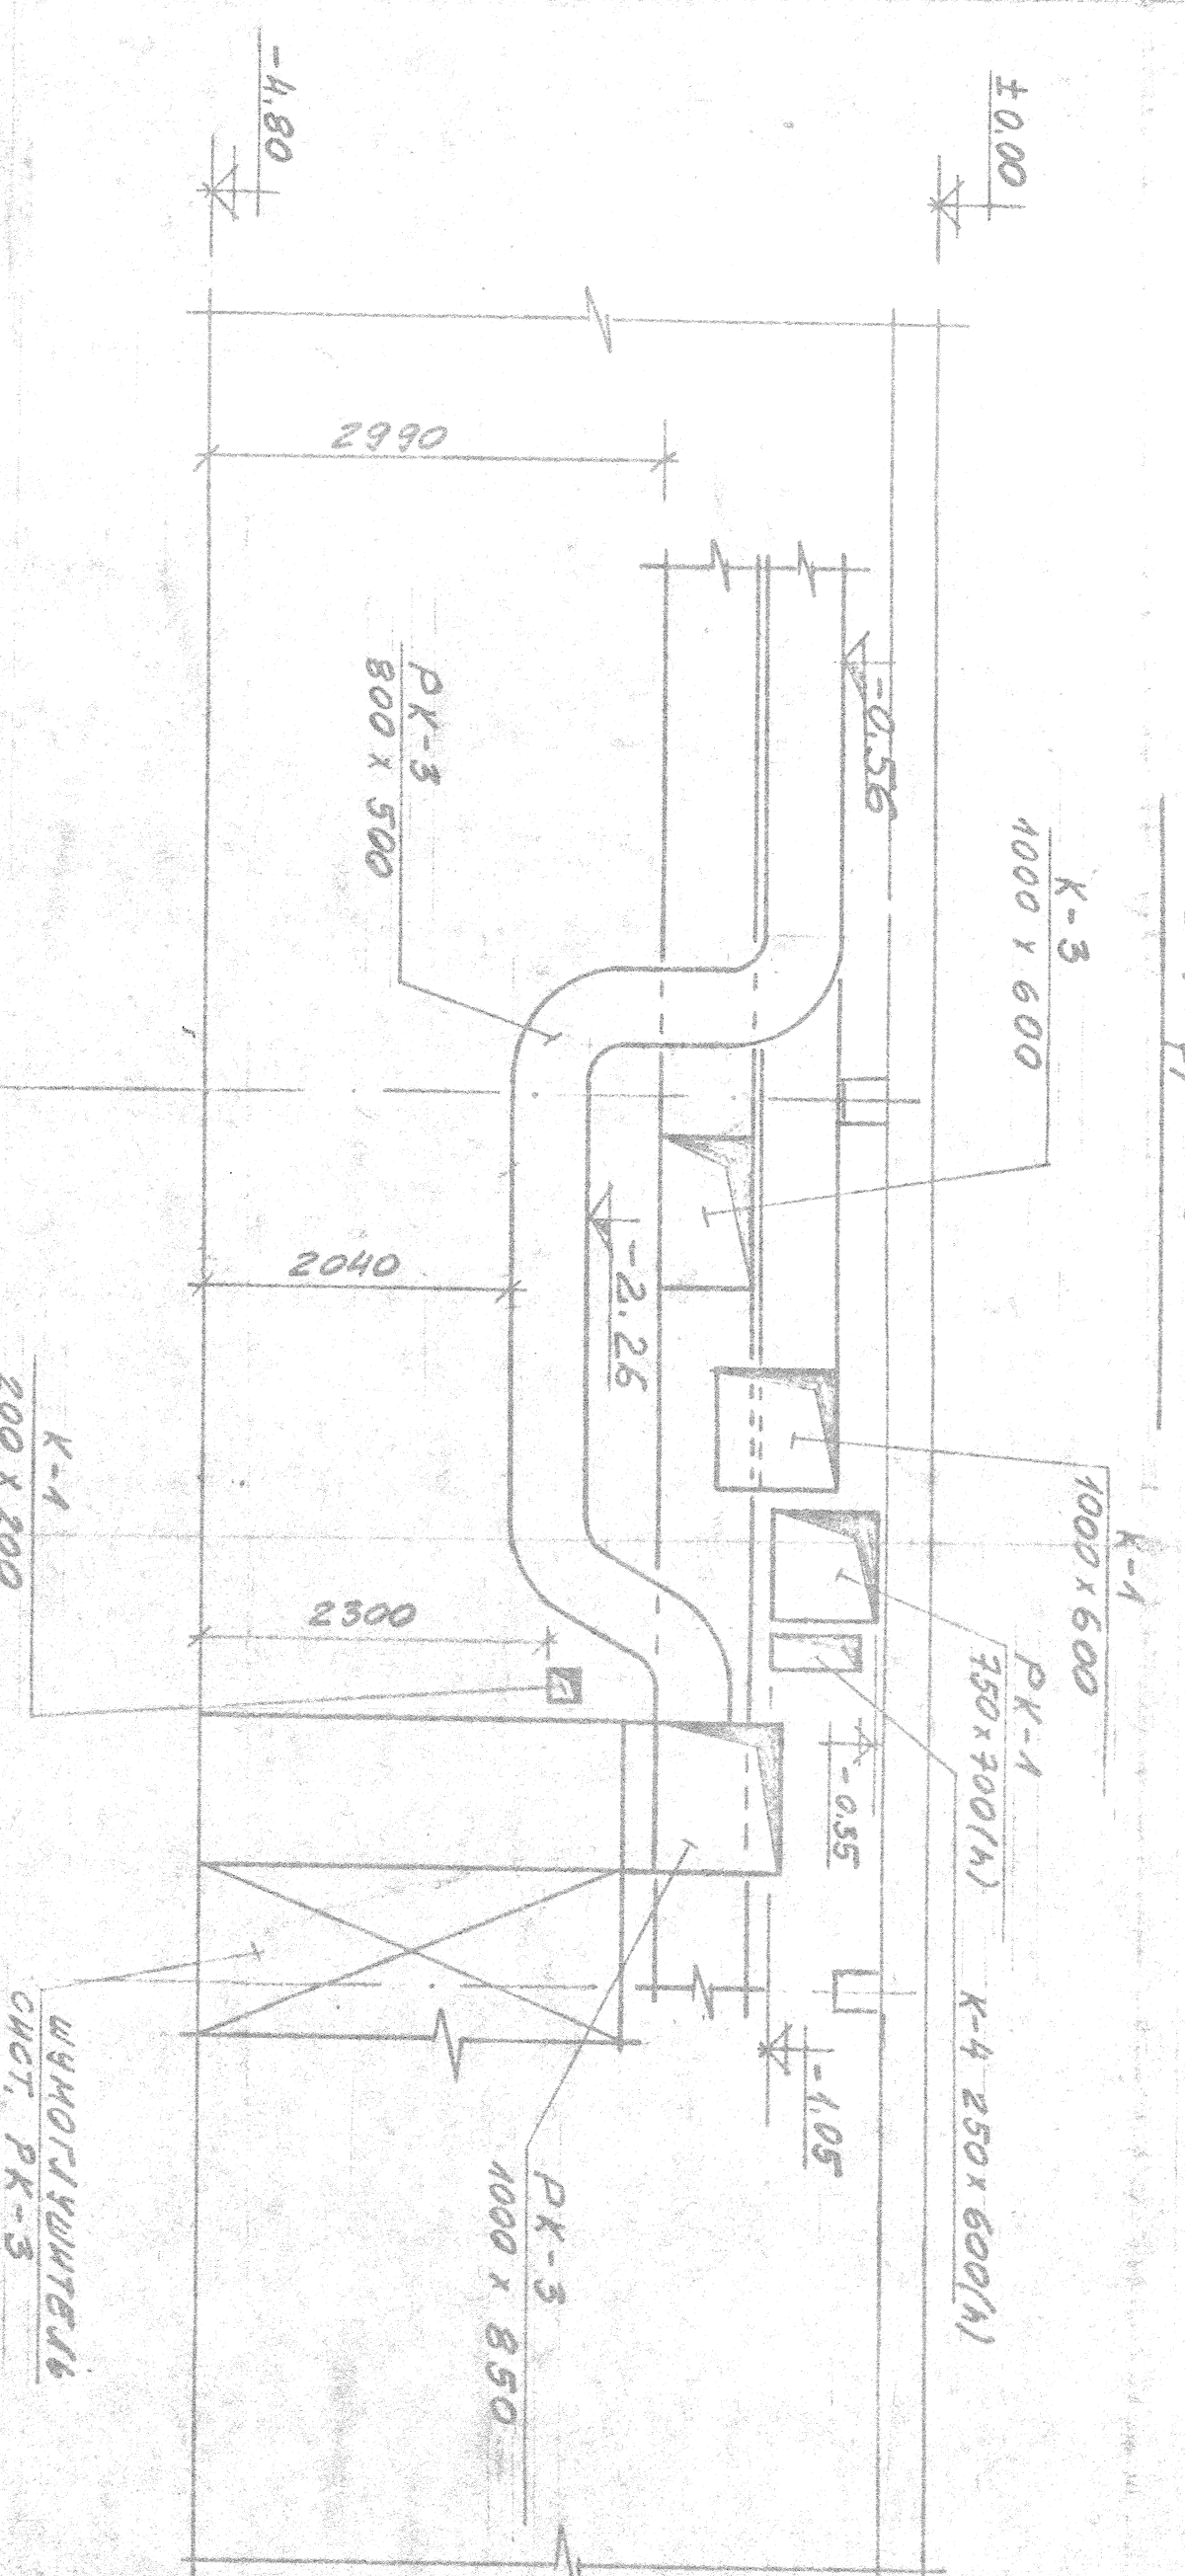

BU 6-6

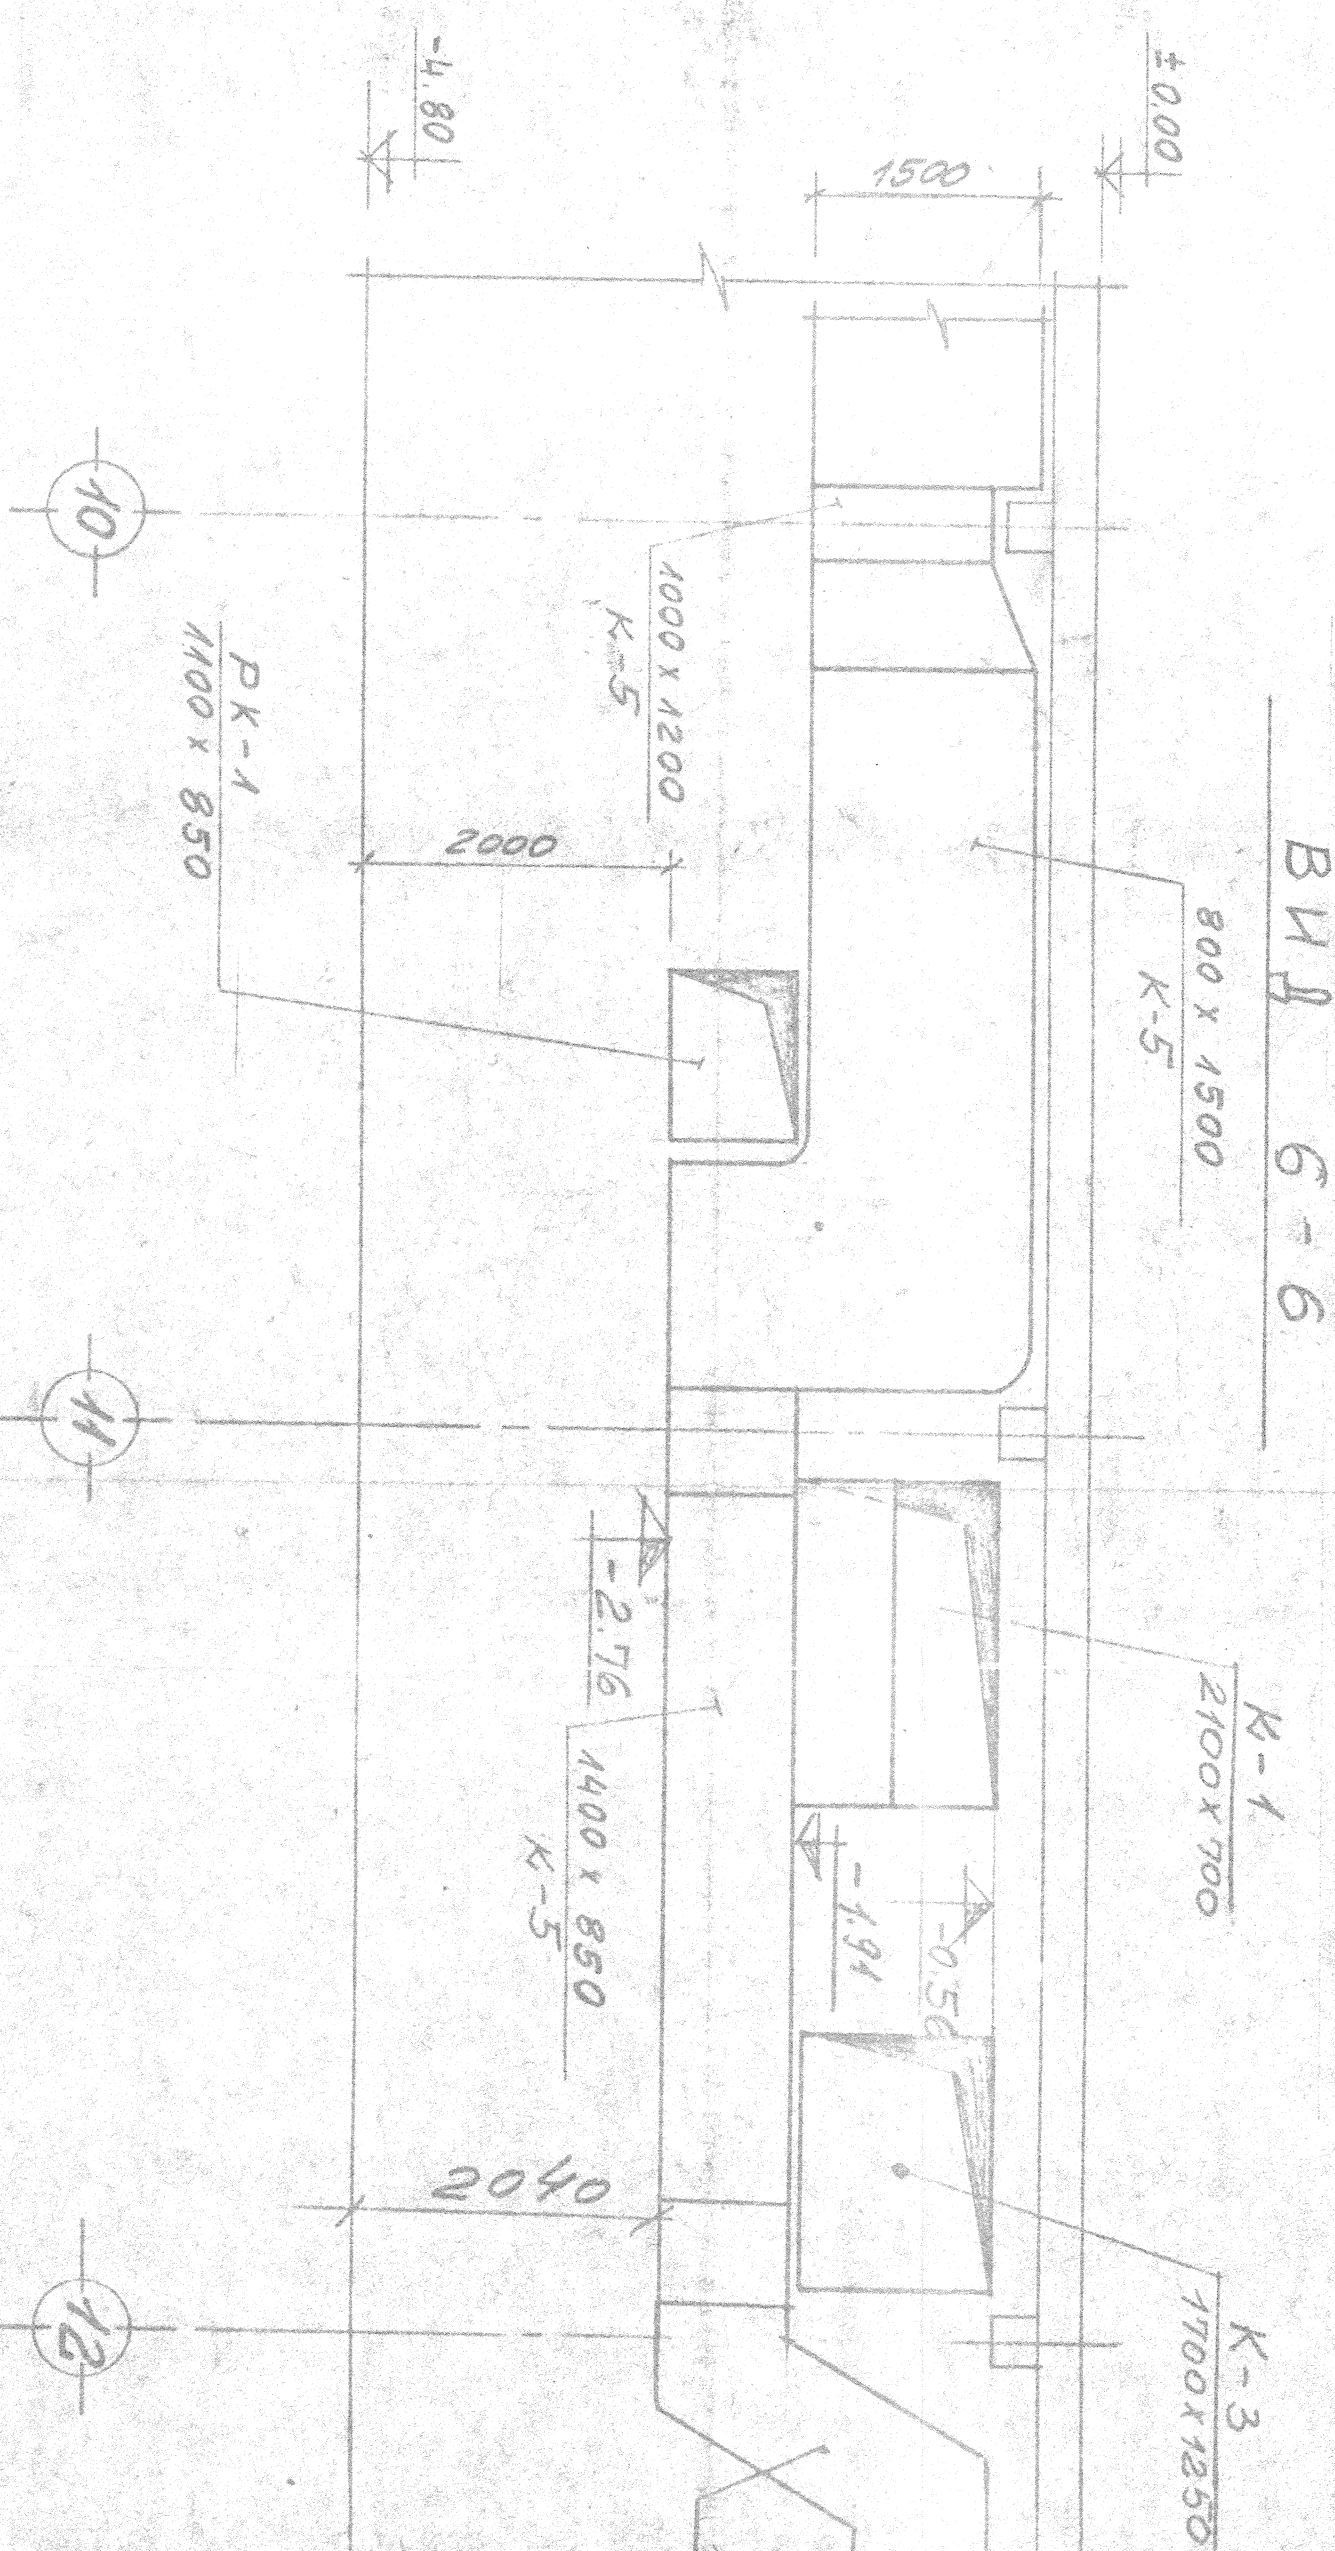

ВНД 10-10

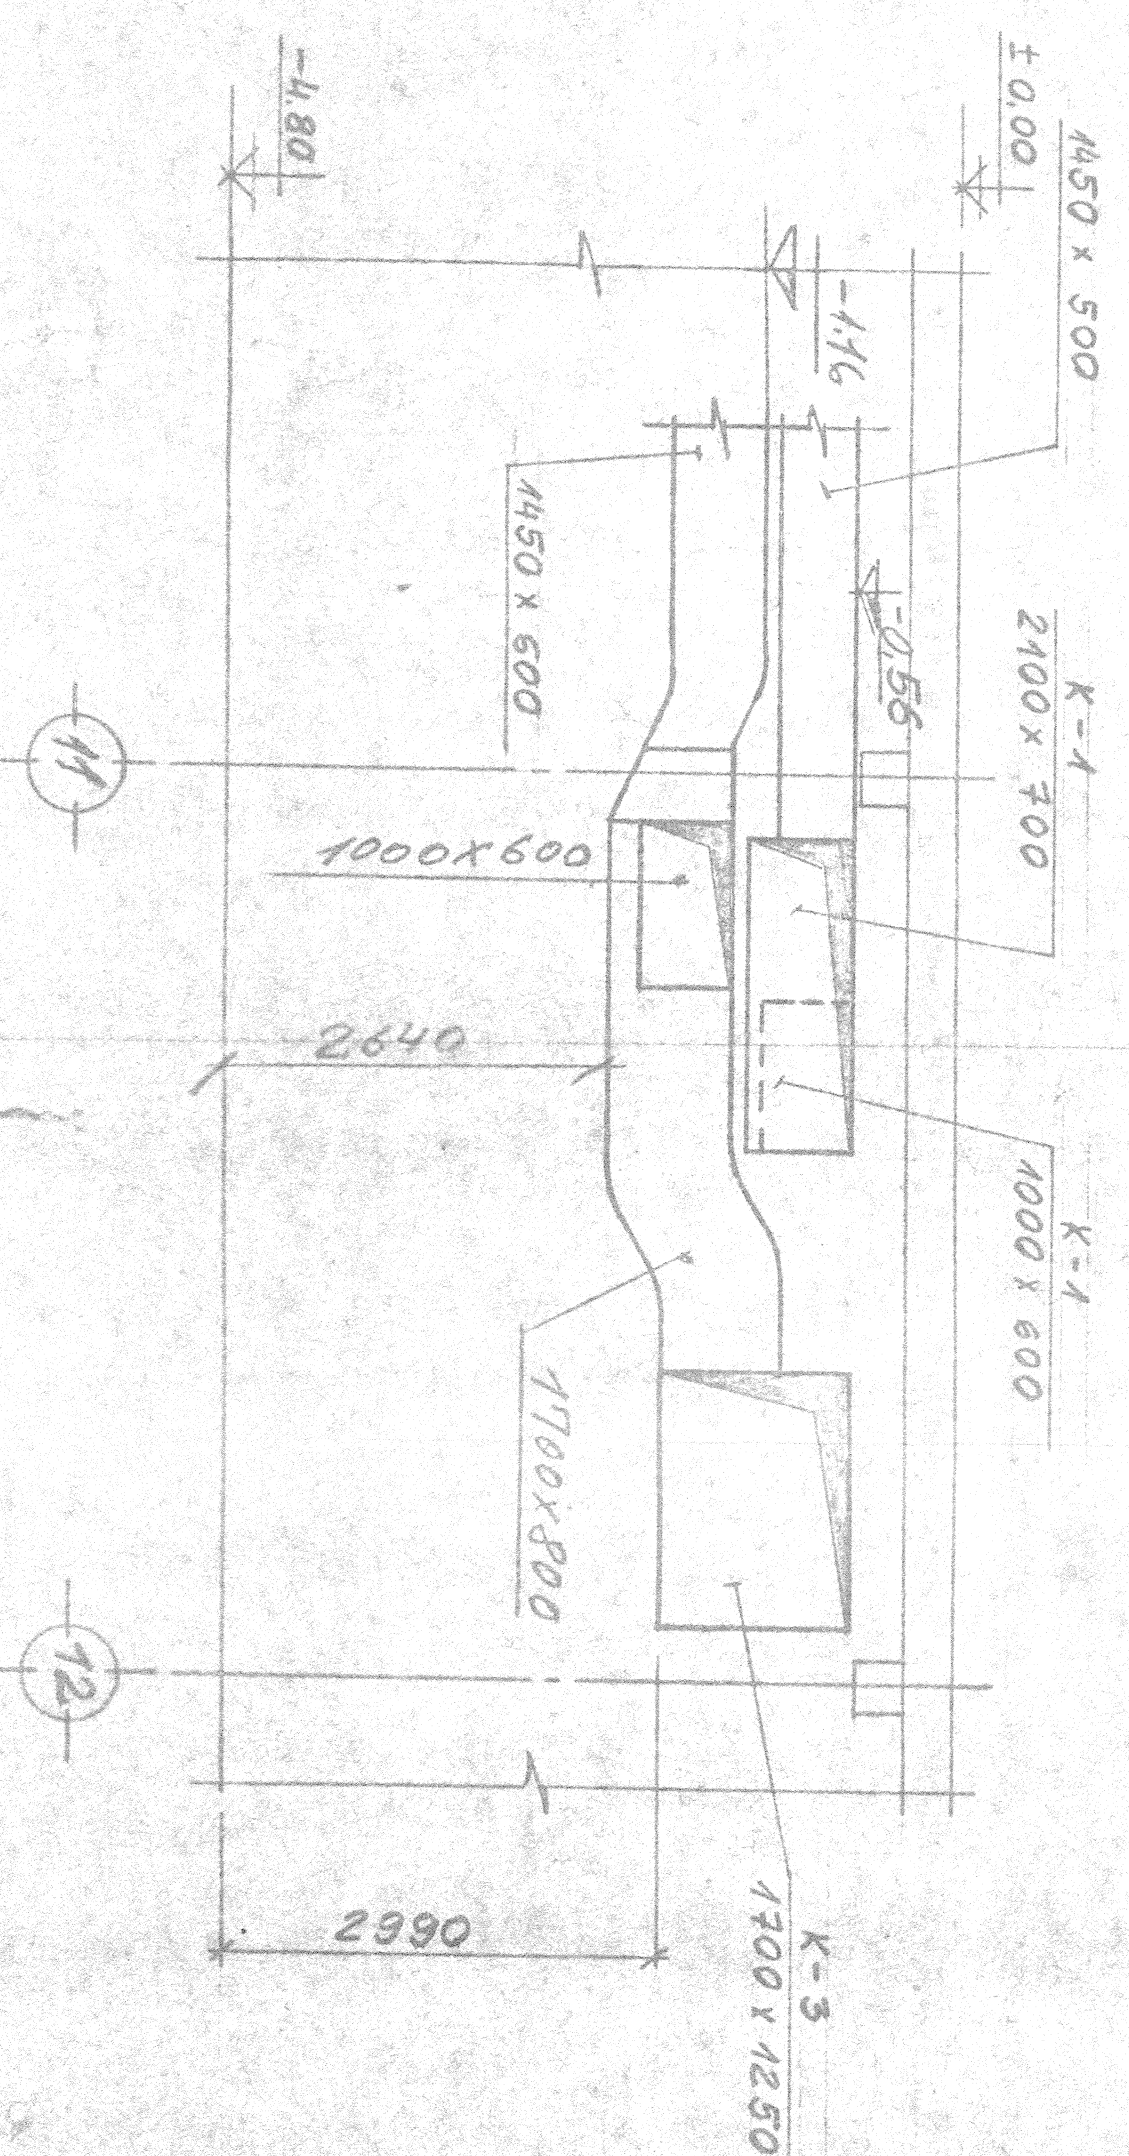

1. СООТНВ ПРОЦНТА СМ, ЧЕРТЕЖ 1-08-04.
2. БСННАНЕРА НА ОТН. - 4,80 СМ, ЧЕРТЕЖ
1-08-50.

ПРИМЕЧАНИЯ

[illegible]